REARYARD SETBACK
10' - 0"
260' - 9"
25' - 0"
25' - 0"
15' - 0"
15' - 0"
15' - 0"
15' - 0"
15' - 0"
24' - 0"
15' - 0"
15' - 0"
15' - 0"
15' - 0"
15' - 0"
25' - 0"
25' - 0"
FL
FL
TH
TH
TH
TH
TH
TH
TH
TH
TH
FL-ADA
FL-ADA
PLAY AREA
TOTAL AREA 550SF
LAUNDRY
MECH/ELEC
190SF
20' - 0"
FRONTYARD SETBACK
1
2
3
4
5
6
7
8
9
10
11
12
13
14
15
16
17
18
19
20
21
22
23
24
25
26 - HC
27 - HC
WENTWORTH WAY

1 WEST ELEVATION

SCALE: 1" = 10'-0"

2 EAST ELEVATION

SCALE: 1" = 10'-0"

gbA
ARCHITECTURE & PLANNING
85 granite shed lane
montpelier, vermont 05602
802.229.1664 • 802.229.4822 FAX
www.gbarchitecture.com

WENTWORTH

Wentworth Way

Revisions:
#

Project Number:	Project Number
Phase:	SITE DEVELOPMENT
Scale	1" = 10'-0"
Date	12/17/2018

ELEVATIONS

A2

© GOSSENS BACHMAN, INC.

12/12/2018 11:07:09 AM

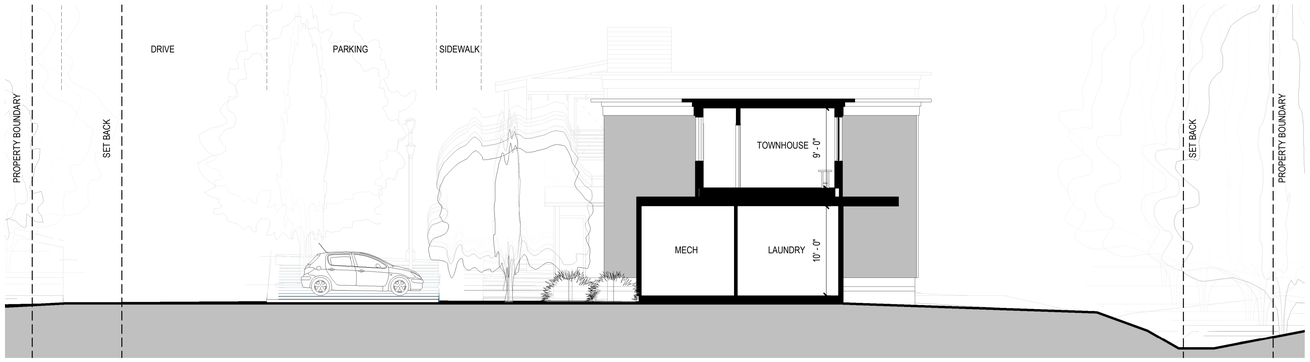

2 COMMUNITY ROOM SECTION

SCALE: 1/8" = 1'-0"

1 SITE PLAN

SCALE: 1" = 40'-0"

N

gbA
ARCHITECTURE & PLANNING
85 granite shed lane
montpelier, vermont 05602
802.229.1664 • 802.229.4822 FAX
www.gbarchitecture.com

WENTWORTH

Wentworth Way

Revisions:
#

Project Number:	Project Number
Phase:	SITE DEVELOPMENT
Scale	As indicated
Date	12/17/2018

SITE PLAN

A3

©GOSSENS BACHMAN, INC.

12/12/2018 11:07:24 AM

PLANT SCHEDULE					
KEY	QTY	SCIENTIFIC NAME	COMMON NAME	SIZE	SPACING
DECIDUOUS					
TA	9	TILIA AMERICANA	AMERICAN LINDEN	2 1/2" -3"	SEE PLANS
FRUIT VARIETIES					
VP	14	VACCINIUM 'PATRIOT'	BLUEBERRY	3 GAL.	SEE PLANS
ORNAMENTAL GRASS					
CX		CAREX 'ICE DANCE'	ICE DANCE SEDGE	#1	30" O.C.
CA		CALAMAGROSTIS ACUTIFLORA 'KARL FOERSTER'	KARL FOERSTER GRASS	#2	12" O.C.
PERENNIALS					
EP		ECHINACEA PURPUREA 'DOUBLEDECKER'	DOUBLEDECKER CONEFLOWER	#1	24" O.C. OR AS NOTED ON PLANS
HE		HERMOCALLIS 'HAPPY RETURNS'	HAPPY RETURNS' DAYLILY	#1	16" O.C. OR AS NOTED ON PLANS

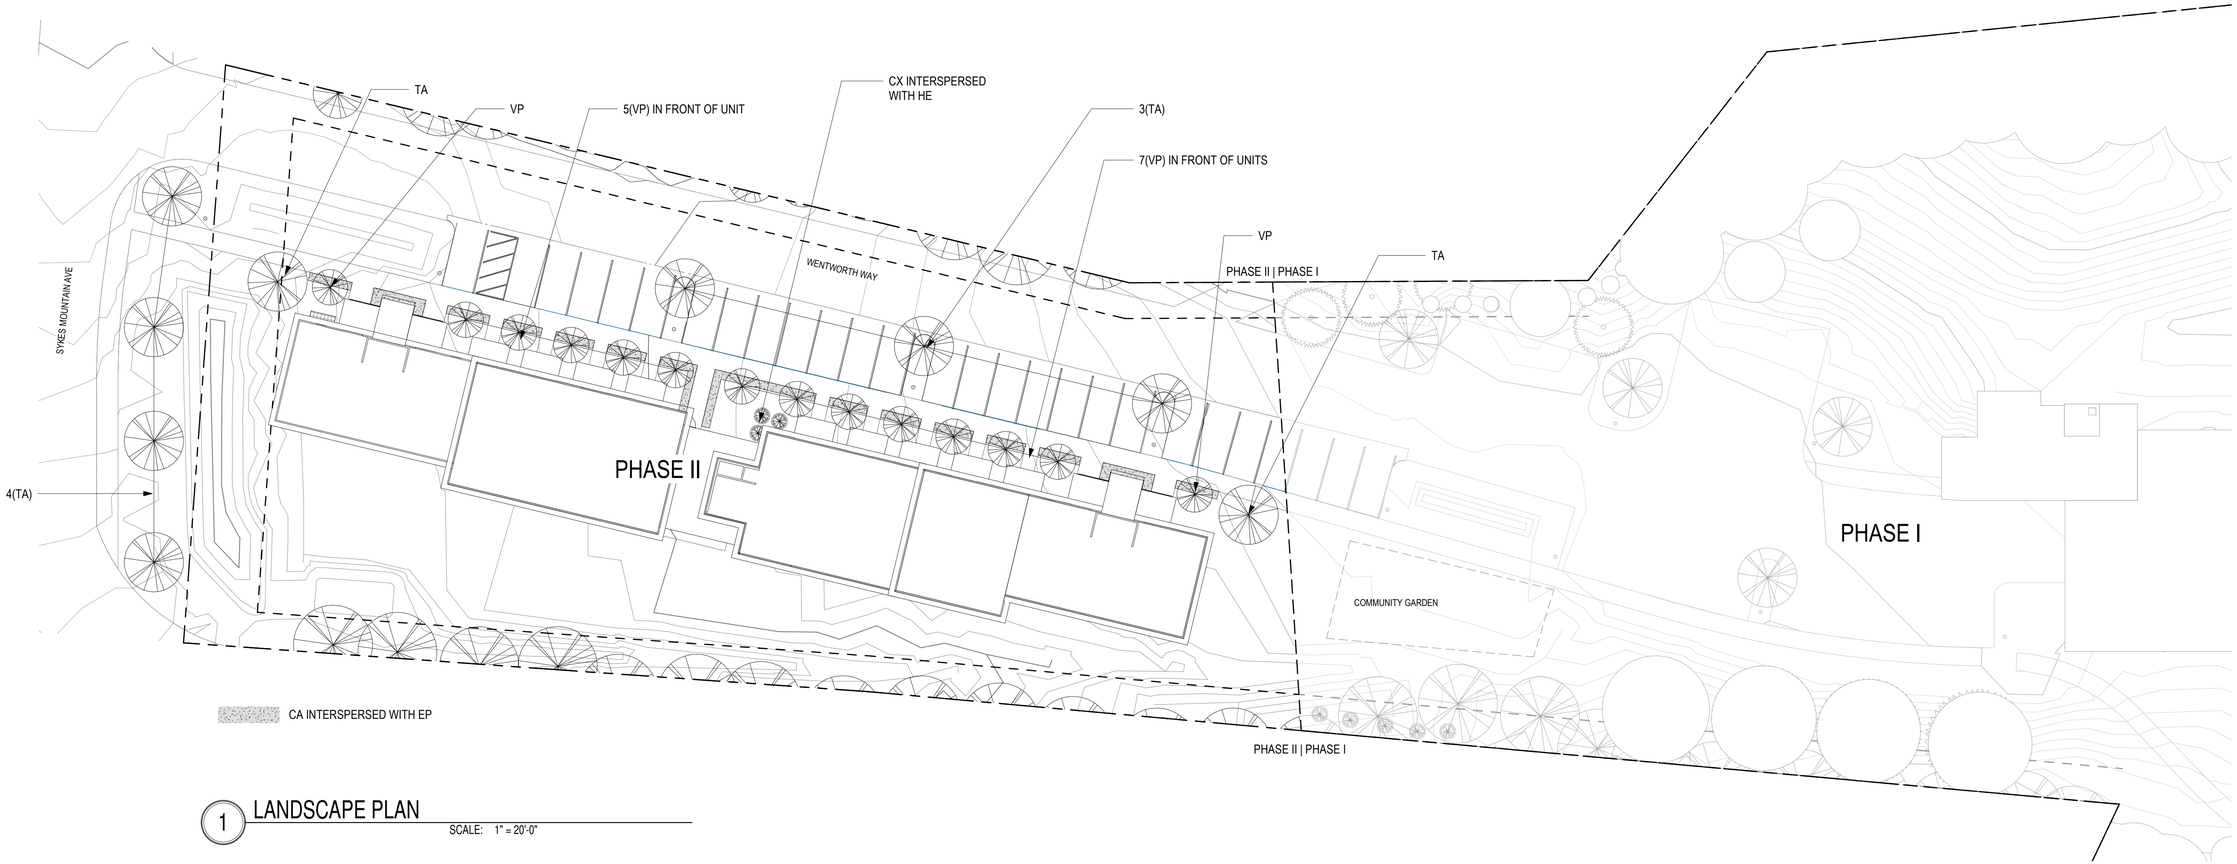

1 LANDSCAPE PLAN

SCALE: 1" = 20'-0"

gbA ARCHITECTURE & PLANNING
85 granite shed lane
montpelier, vermont 05602
802.229.1664 • 802.229.4822 FAX
www.gbarchitecture.com

WENTWORTH

Wentworth Way

Revisions:
#

Project Number:	Project Number
Phase:	SITE DEVELOPMENT
Scale	As indicated
Date	12/17/2018

LANDSCAPE

L1

©GOSSENS BACHMAN, INC.

12/12/2018 11:07:26 AM